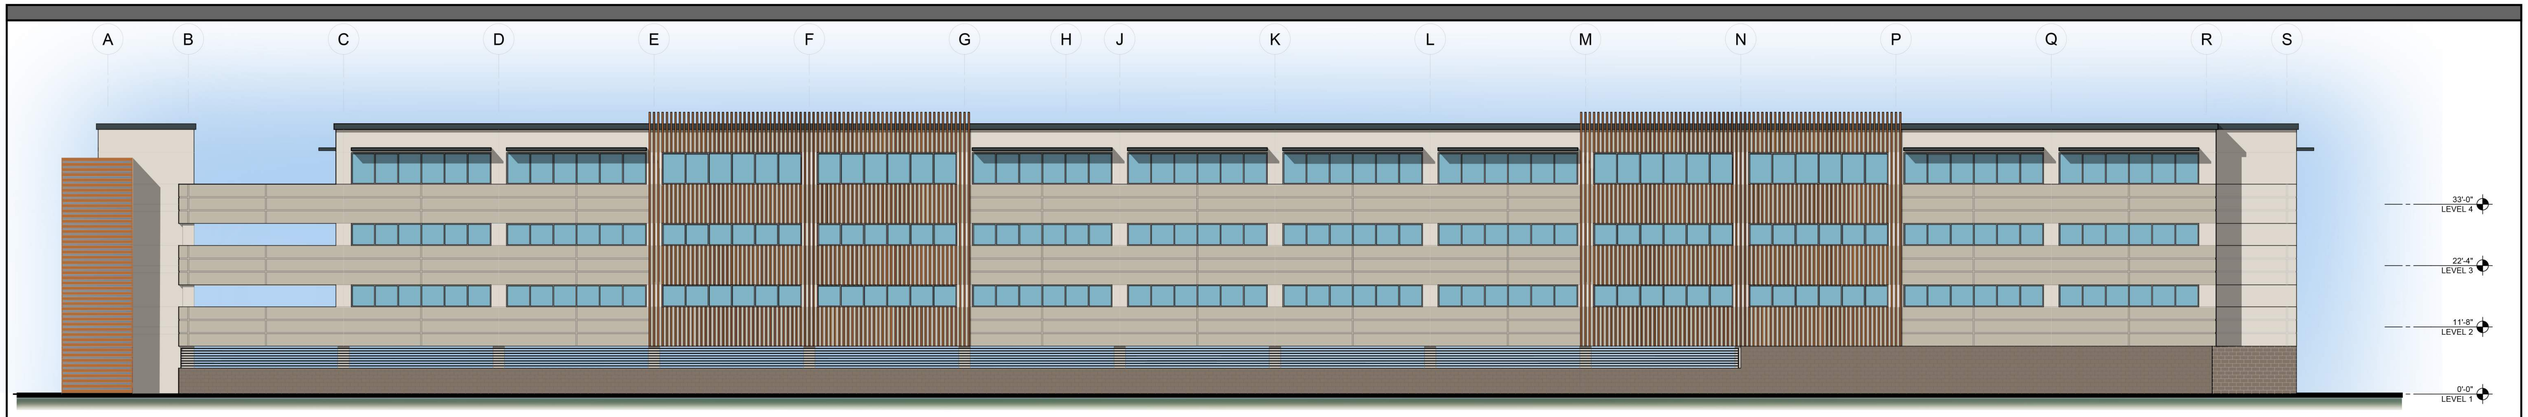

EAST ELEVATION
SCALE: 3/32"=1'-0"

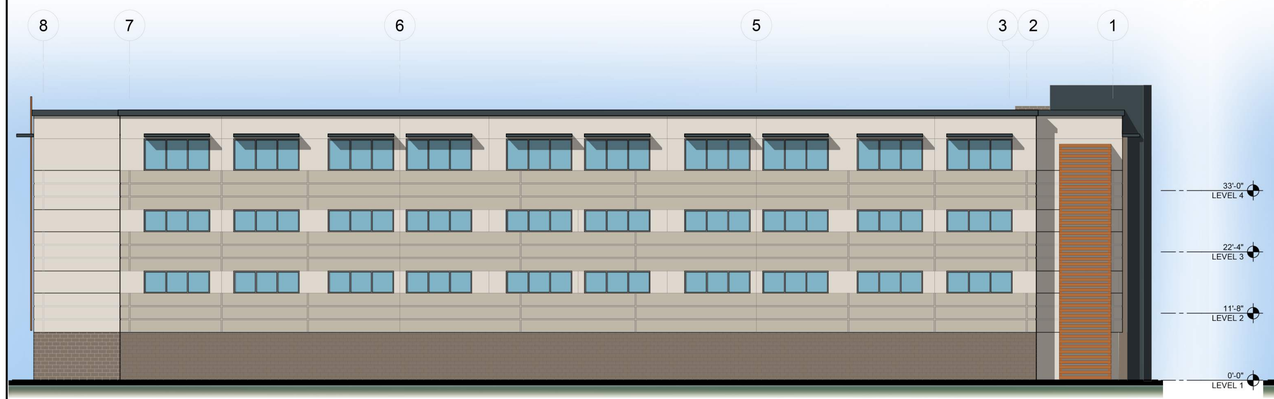

NORTH ELEVATION
SCALE: 3/32"=1'-0"

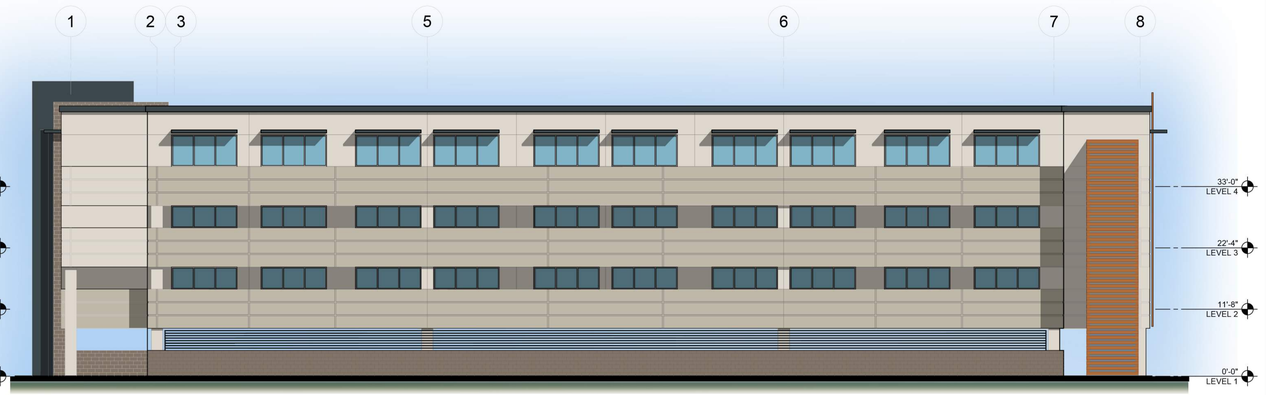

SOUTH ELEVATION
SCALE: 3/32"=1'-0"

WEST ELEVATION
SCALE: 3/32"=1'-0"

CANYON CORPORATE CENTER

2512 GARAGE
2512 W.Dunlap Avenue
Phoenix, AZ

05.07.2024
PROJECT NO. 24039

UPWARD ARCHITECTS
1155 W. Rio Salado Parkway, Suite B-101
Tempe, AZ 85281
Ph 602.753.5222 www.upwardarchitects.com