PLANT PALETTE: (FOR THIS SHEET ONLY)

	PHOENIX DACTYLIFERA DATE PALM	20' TRUNK HT. DIAMOND CUT TRUNK	6 TOTAL
	ULMUS PARVIFOLIA EVERGREEN ELM	24" BOX MINIMUM 10' HT., 4.5' SP., 1 1/2" CAL.	7 TOTAL
	QUERCUS VIGINIANA SOUTHERN LIVE OAK	36" BOX MINIMUM, MATCHING 12' HT., 4.5' SP., 2" CAL.	12 TOTAL
	ACACIA SALICINA WILLOW ACACIA	24" BOX MINIMUM, MATCHING 12' HT., 4.5' SP., 1 1/2" CAL.	8 TOTAL
	OLEA EUROPAEA 'WILSONII' FRUITLESS OLIVE	36" BOX MINIMUM, MATCHING 12' HT., 7' SP., MULTI-TRUNK (4-5 STEMS)	6 TOTAL
	PROSOPIS ALBA 'COOPER!' COOPERS THORNLESS MESQUITE	36" BOX, STANDARD 12' HT., 7' SP., 2-1/2" CAL., MATCHING SPECIMENS	15 TOTAL
	CHITALPA TASHKENSIS CHITALPA	24" BOX MINIMUM, MATCHING 9' HT., 4.5' SP., 1-1/2" CAL.	8 TOTAL
	BRACHYCHITON POPULNEUS BOTTLE TREE	36" BOX, SINGLE LEADER 12' HT., 5' SP.	8 TOTAL
	CAESALPINIA MEXICANA YELLOW BIRD OF PARADISE	24" BOX	18 TOTAL
	CHAEMEROPS HUMILIS MEDITERRANEAN FAN PALM	15 GALLON FULL, PAST CAN	2 TOTAL
	SOPHORA SECUNDIFLORA TEXAS MOUNTAIN LAUREL	15 GALLON, SHRUB FORM	11 TOTAL
	TECOMA X ORANGE JUBILEE ORANGE JUBILEE	5 GALLON FULL, PAST CAN	13 TOTAL
	CAESALPINIA PULCHERRIMA RED BIRD OF PARADISE	5 GALLON FULL, PAST CAN	18 TOTAL
	LEUCOPHYLLUM LANGMANIAE 'R.B.' RIO BRAVO SAGE	5 GALLON FULL, PAST CAN	75 TOTAL
	ROSMARINUS OFFICIANALLIS 'PROSTRATUS' DWARF ROSEMARY	5 GALLON FULL, PAST CAN	16 TOTAL
	RUELLIA BRITTONIANA RUELLIA	5 GALLON FULL, PAST CAN	123 TOTAL
	OLEA EUROPAEA 'MONTRA' 'LIL OLLIE' DWARF OLIVE	5 GALLON FULL, PAST CAN	101 TOTAL
	TECOMA X 'SPARKY' HYBRID TECOMA	5 GALLON FULL, PAST CAN	22 TOTAL
	CALLISTEMON VIMINALIS 'LITTLE JOHN' LITTLE JOHN BOTTLE BRUSH	5 GALLON FULL, PAST CAN	28 TOTAL
	DODONEA VISCOSA GREEN HOPSEED BUSH	5 GALLON FULL TO GROUND	43 TOTAL
	EREMOPHILA GLABRA 'MINGENEW GOLD' OUTBACK SUNRISE EMU	5 GALLON FULL, PAST CAN	68 TOTAL
	DODONEA VISCOSA 'PURPUREA' PURPLE HOPSEED BUSH	5 GALLON FULL, PAST CAN	29 TOTAL
	ACACIA REDOLENS 'D.C.' DESERT CARPET REDOLENS	5 GALLON FULL, PAST CAN	46 TOTAL
	BOUGANVILLEA 'SAN DIEGO RED' RED VINING BOUGANVILLEA	5 GALLON STAKED	43 TOTAL
	MANDEVILLA MANDEVILLA VINE	5 GALLON STAKED	22 TOTAL
	LANTANA SELLOWIANA T.P. TRAILING PURPLE LANTANA	1 GALLON @ 48" O.C. FULL, PAST CAN	124 TOTAL
	RUELLIA PENINSULARIS 'KATY' KATY RUELLIA	1 GALLON @ 24" O.C. FULL, PAST CAN	AS REQUIRED
	SODDED MID-IRON LAWN		900 S.F.
	DECOMPOSED GRANITE	2" DEEP, 1/2" SCREENED FABRIC	26,600 S.F.
	4"-8" DIA. GRANITE COBBLE	OVER PERMEABLE	1,885 S.F.

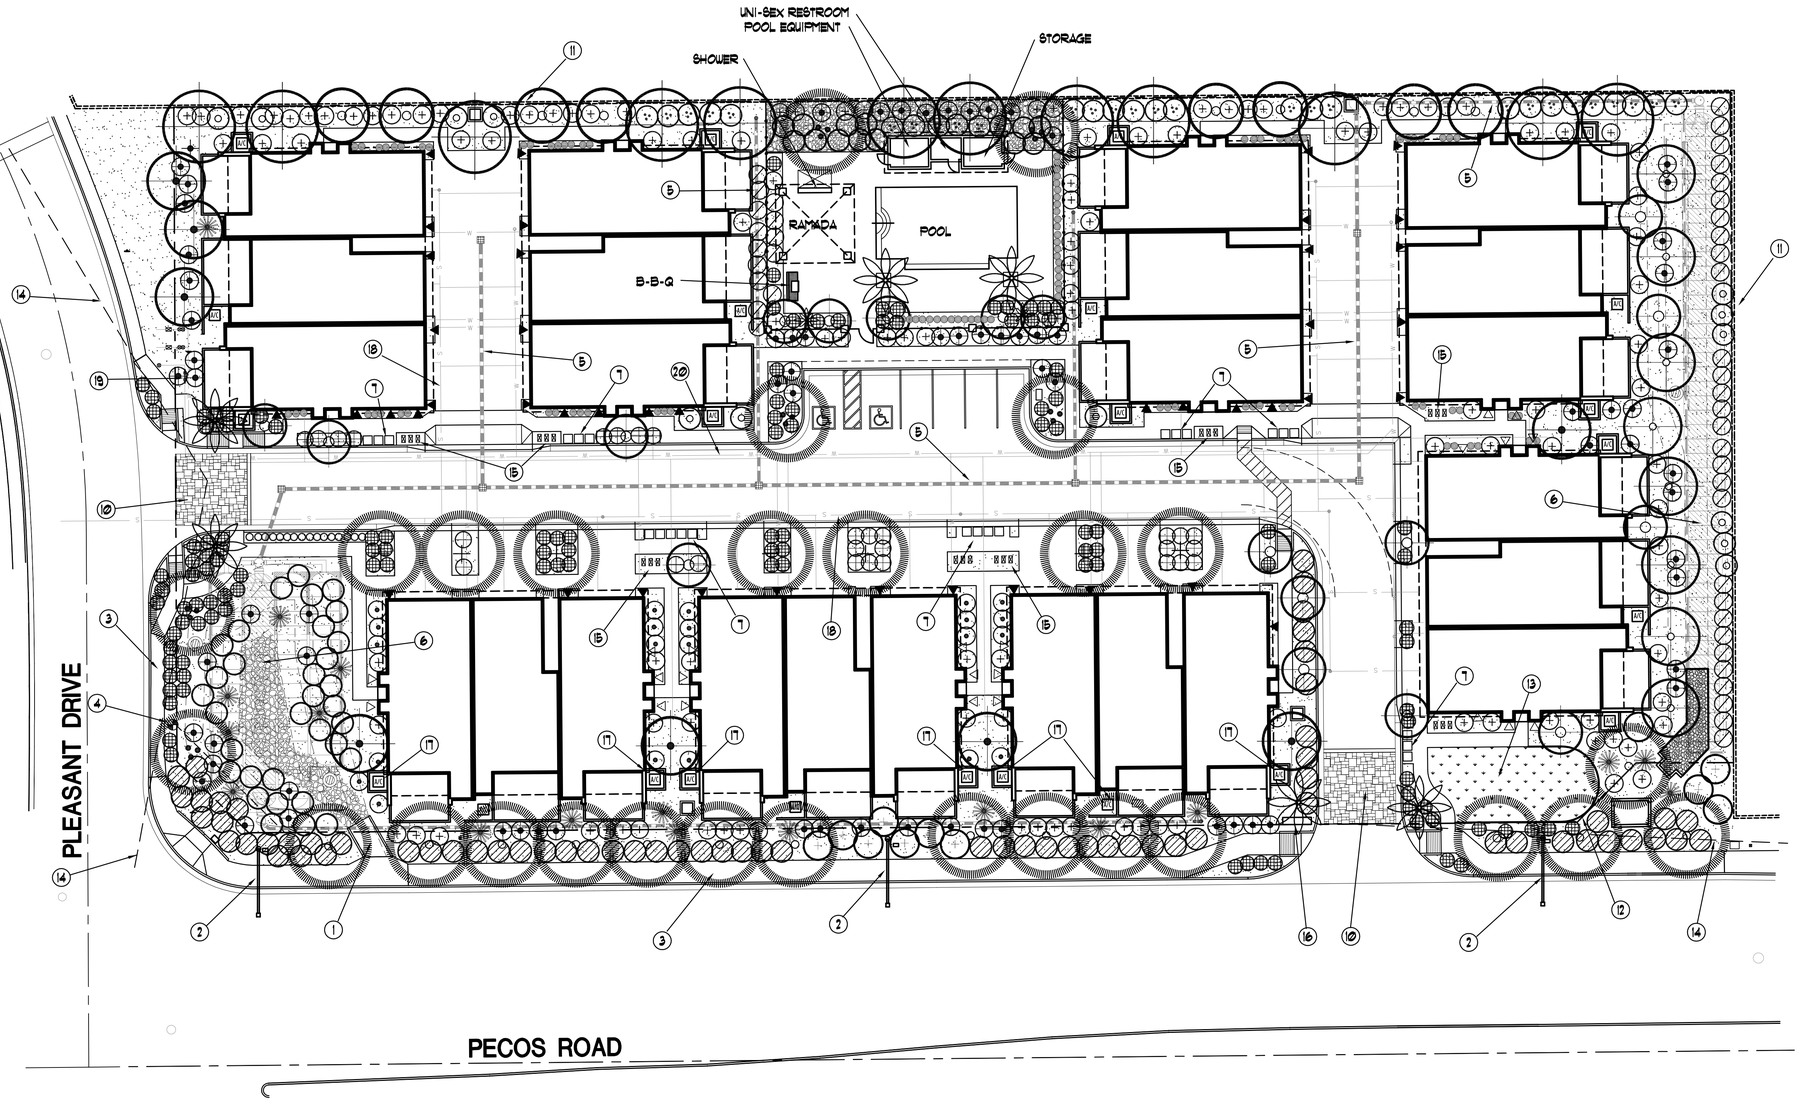

PLAN KEY NOTES:

1. EXISTING CONCRETE SCUPPER
2. EXISTING STREET LIGHT
3. EXISTING SIDEWALK
4. FIRE HYDRANT
5. DRAINAGE PIPE PER CIVIL DWGS.
6. BELOW GRADE STORM WATER STORAGE TANKS
7. TRASH RECEPTACLE PICKUP LOCATION
8. SIDEWALK RAMP
9. STORM WATER RETENTION BASIN
10. INTERLOCKING PAVERS
11. 6' MASONRY WALL
12. 6" CONCRETE LAWN HEADER
13. SODDED MID-IRON LAWN
14. SIGHT VISIBILITY TRIANGLE
15. WATER METERS
16. PROJECT SIGN
17. A/C UNIT AND ENCLOSURE
18. SEWER LINE
19. FIRELINE BACKFLOW PREVENTION UNIT
20. WATER LINE

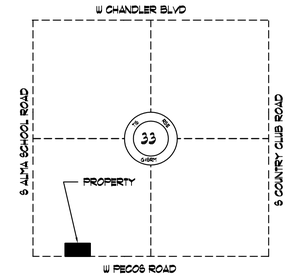

Vicinity Map NORTH

Preliminary Landscape Plan
Scale 1:20
20 10 0 20
GRAPHIC SCALE
NORTH

Pleasant Gardens

N.E.C. Pecos Road & Pleasant Drive Chandler, Arizona

Landscape Exhibit

phillip r. ryan
landscape architect p.c.
landscape architecture & planning